FilmL.A., Inc.
6255 W Sunset Blvd, 12th Floor
Hollywood, CA 90028
t: (213)977-8600 - f: (213)977-8601
www.filmla.com

Summary Information

Permit No: F00159294-A **Type of Permit:** FILMING **Release Date:** 12/05/2019

Production Company	MESQUITE PRODUCTIONS
Insured Company Name	MESQUITE PRODUCTIONS
Contact Phone No. 1	310-244-2099
Contact Phone No. 2	310-926-7597
Fax	310-244-9283
Address	10500 ORBITAL WAY PACOIMA, California 91331
Production Title	THEM COVENANT
Type of Production	TV Drama

Producer	Don Kurt
Director	Nelson Craig
1st AD	Mark Hanssom
Production Manager	Dustin Bernard
FilmL.A. Coordinator	Cody Penwell
Location Manager	Jared Kurt
Primary Phone	Mobile - 818-636-8129
Secondary Phone	
Location Assistant	Jonah Smith
Primary Phone	Mobile - 646-346-3677
Secondary Phone	

Fees

Notification Charge	$289.00	**Total Permit Fee**	$9,130.00
FILMLA NON-REFUNDABLE FILM PERMIT RIDER FEE	$111.00	**Number of Locations**	1
MONTEREY PARK POLICE OFFICER	$8,730.00		

NOT A PERMIT

FilmL.A., Inc.
6255 W Sunset Blvd, 12th Floor
Hollywood, CA 90028
t: (213)977-8600 - f: (213)977-8601
www.filmla.com

Summary Information — Location

Permit Number F00159294-A
Production Company MESQUITE PRODUCTIONS
Insured Company MESQUITE PRODUCTIONS
Production Title THEM COVENANT

Location Manager Jared Kurt
Primary Phone Mobile - 818-636-8129
Secondary Phone

Location Address 320 W Hammel St, Monterey Park, CA, 91754
Location Type Private Residence
Prep Dates 12/1/2019 - 12/4/2019 07:00 - 19:00 4 days
Film Dates 12/5/2019 - 12/5/2019 11:00 - 23:59 1 day
Strike Dates 12/6/2019 - 12/7/2019 07:00 - 19:00
Open or Closed to the Public Closed

Generic Conditions
THE CONSUMPTION OF ALCOHOLIC BEVERAGES AND THE USE OF DRUGS, INCLUDING MARIJUANA, ON LOCATION BY ANY CAST, CREW, OR INVITED GUESTS IS STRICTLY PROHIBITED.
*Certain service and personnel fees required by jurisdictional agencies are not collected by FilmL.A. Any such fees must be paid directly to the appropriate agency, and a separate invoice will be provided to the permittee.
*LA CITY AND/OR LA COUNTY FIRE CHECKLIST ATTACHED TO FINAL PERMIT. THE PERMITTEE IS RESPONSIBLE FOR COMPLETING CHECKLIST PRIOR TO FILMING ACTIVITY AT THIS LOCATION. NON COMPLIANCE MAY RESULT IN ASSIGNMENT OF A FIRE OFFICER.
Community Survey Obtained
Equipment staging and vehicles may park on one side of the street only.
Must Maintain 5' Clearance on Sidewalks/Walkways
Must maintain local/emergency access
No cast or crew parking on area streets
No interference with merchant activity.
Number of uniformed officers listed on the permit is a minimum requirement. Permittee remains responsible for deploying a sufficient number of uniformed officers to provide traffic and crowd control to ensure the safety of the film crew and the public.
Traffic control must be done in accordance w/MUTCD
Traffic Officers Required

Please see attached document Hammel St & Ferdinand (closure) - Them Covenant.pdf

Equipment on Location

Type	Quantity
5 or 10 ton trucks	4
Cast/Crew vehicles	60
Catering Truck	1
Condors	1
Cranes	1
Cube Trucks	4
Generator	2
Honey Wagons	1
Motor Homes	1
Picture vehicles	15

Personnel on Location

Type	Quantity
Cast	5
Crew	65
Extras	5

NOT A PERMIT

FilmL.A., Inc.
6255 W Sunset Blvd, 12th Floor
Hollywood, CA 90028
t: (213)977-8600 - f: (213)977-8601
www.filmla.com

Summary Information — Location

Permit Number F00159294-A
Production Company MESQUITE PRODUCTIONS
Insured Company MESQUITE PRODUCTIONS
Production Title THEM COVENANT

Location Manager Jared Kurt
Primary Phone Mobile - 818-636-8129
Secondary Phone

Portable restrooms	2
Vans	4

Filming Activities Atmospheric smoke effects (water based); Drive ups & away; Equipment on sidewalk, in curb lane & across street; Interior and exterior dialogue; Intermittent pedestrian control; Intermittent traffic control - 2 minutes standard; Wetdown; Talent smoking cigarettes; Dolly tracks and camera crane. ; Smoke/steam & wet down efx.; 10 - 15 picture Cars; Prop facade on house; Prep & Strike Crew - 15 - 20;

Jurisdiction **Political:** Monterey Park **Police:** Monterey Park Police Department **Fire:** Monterey Park Fire Department

Approvals

MONTEREY PARK CITY MANAGER OFFICE	Ron Bow
MONTEREY PARK FIRE DEPARTMENT	Matthew Hallock
MONTEREY PARK HUMAN RESOURCES & RISK MANAGEMENT	Hank Lu
MONTEREY PARK POLICE DEPARTMENT	Dave Elliott
MONTEREY PARK PUBLIC WORKS DEPARTMENT	Samantha Tewasart
MONTEREY PARK RECREATION & COMMUNITY SERVICES DEPARTMENT	Robert Aguirre

Coordinator Note RIDER A RELEASES THE LOCATION FOR 12/5

Coordinator Note SIX (6) MONTEREY PARK POLICE OFFICERS REQUIRED.

Parking
Base Camp 2134 Montebello Town Center, Montebello, CA, 90640
Location Type :
Other Location
Crew Parking 2134 Montebello Town Center, Montebello, CA, 90640
Location Type :
Other Location

Posting "No Parking" signs S/S W. HAMMEL ST, FERDINAND AVE. - WEST TO 404 W HAMMEL ST
W/S FERDINAND AVE, W FLORAL DRIVE - W RIGGINGS ST

Approximate Footage County Parking **Log Number**

Date(s) 12/1/2019 to 12/4/2019 **Time(s)** 07:00 to 19:00

Posting "No Parking" signs B/S OF W HAMMEL ST, W FERDINAND AVE - FINDLAY AVENUE
S/S W HAMMEL ST, FERDINAND AVE - EAST TO 230 W HAMMEL ST
S/S W FLORAL DR, FERDINAND AVE - WEST TO 328 W FLORAL DR
W/S FERDINAND AVE - W FLORAL DR - W RIGGIN ST

Approximate Footage County Parking **Log Number**

Date(s) 12/5/2019 to 12/5/2019 **Time(s)** 07:00 to 23:59

Posting "No Parking" signs S/S W. HAMMEL ST, FERDINAND AVE. - WEST TO 404 W HAMMEL ST
W/S FERDINAND AVE, W FLORAL DRIVE - W RIGGINGS ST

Approximate Footage County Parking **Log Number**

Date(s) 12/5/2019 to 12/7/2019 **Time(s)** 07:00 to 19:00

Lane / Full Closure SOFT CLOSURE
HAMMEL ST., - FINDLEY - SLSABELLA AVE
SOFT CLOSURE
FERDINAND AVE.- FLORAL - RIGGIN ST

Approximate Footage 0 - 300

NOT A PERMIT

FilmL.A., Inc.
6255 W Sunset Blvd, 12th Floor
Hollywood, CA 90028
t: (213)977-8600 - f: (213)977-8601
www.filmla.com

Summary Information

Location

Permit Number F00159294-A
Production Company MESQUITE PRODUCTIONS
Insured Company MESQUITE PRODUCTIONS
Production Title THEM COVENANT

Location Manager Jared Kurt
Primary Phone Mobile - 818-636-8129
Secondary Phone

Date(s) 12/5/2019 to 12/5/2019 **Time(s)** 11:00 to 23:59

NOT A PERMIT

Permit #P0015929-A

R3-1 R3-2 R11-4 R11-2 SC3 M4-10(L) M4-10(R) W20-2 W20-3

TRAFFIC SIGNAL

TRAFFIC CONE

TYPE I W/ SIGN

HIGH LEVEL WARNING DEVICE

ALL TRAFFIC CONTROL WILL BE INSTALLED TO MEET OR EXCEED THE LATEST CA-MUTCD MINIMUM REQUIREMENTS

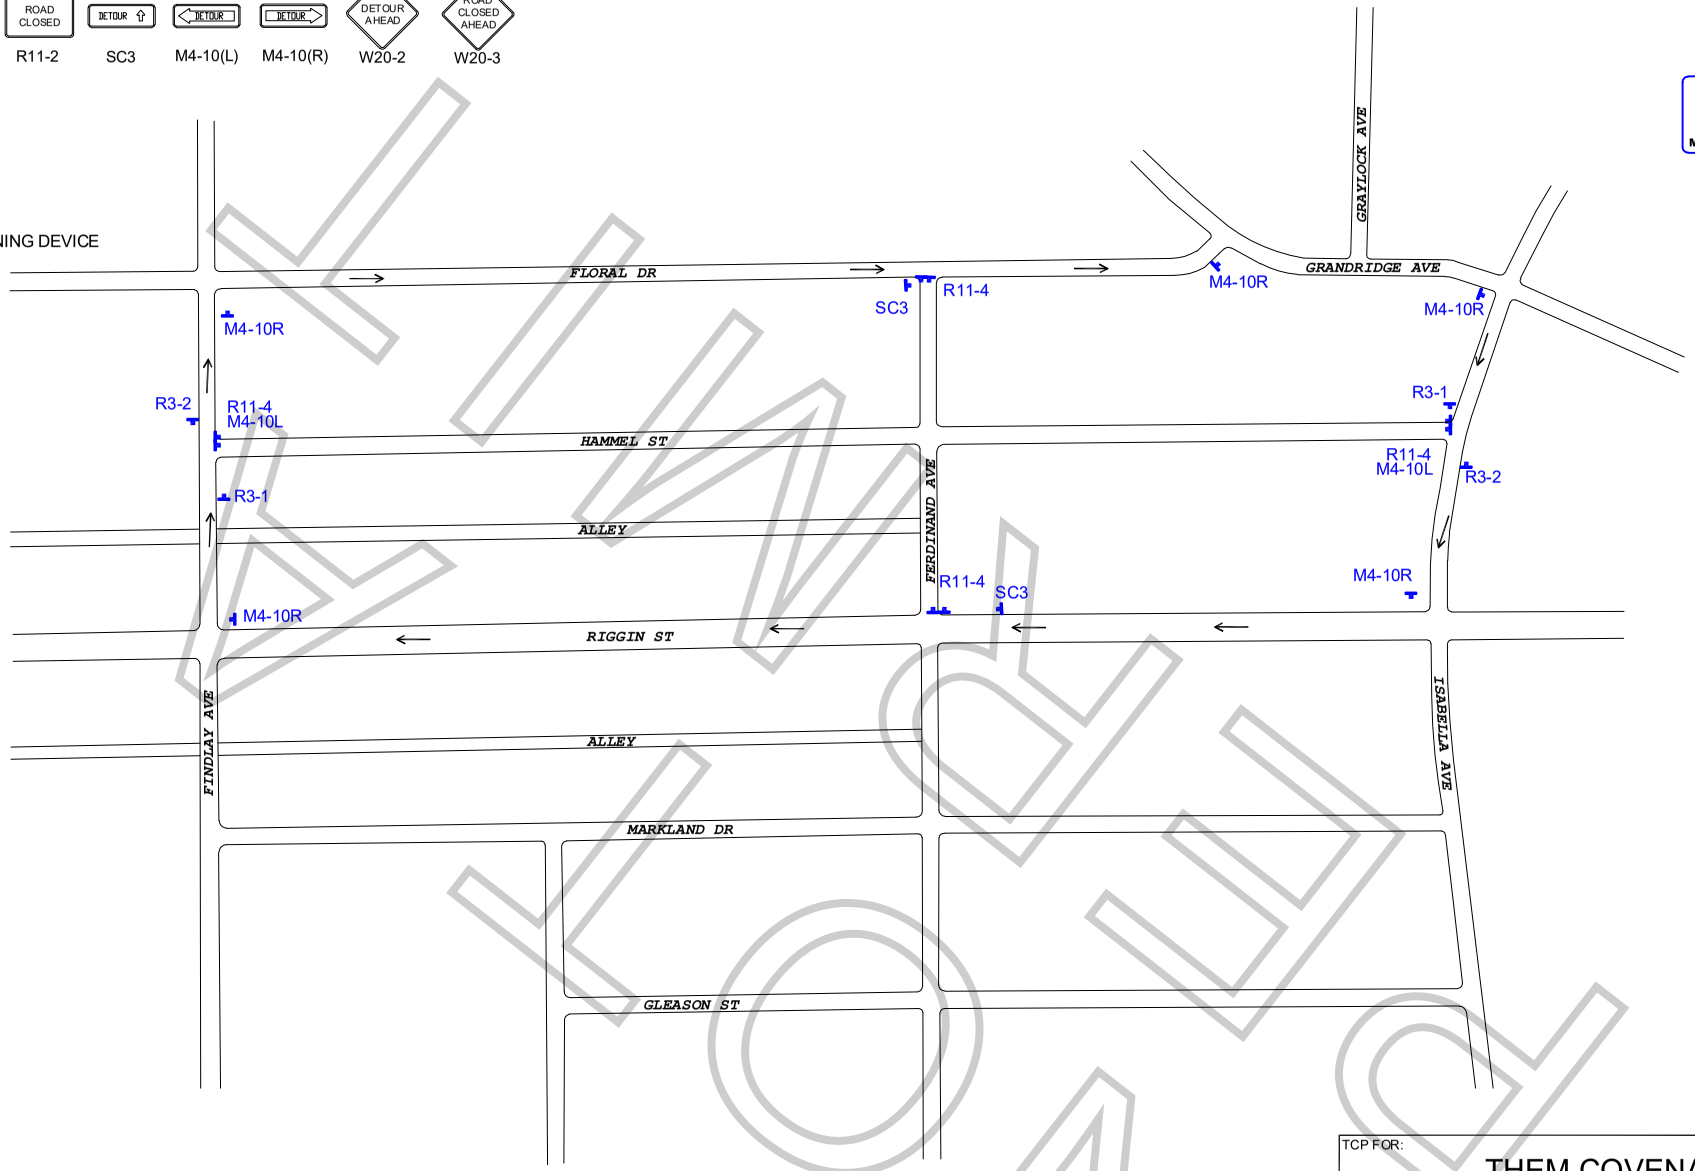

KEEP OUT

WORK ZONE TRAFFIC CONTROL PLAN
GENERAL NOTES

1. DATE/TIME: 12-5-19 FROM 11:00 HOURS TO 23:59 HOURS.

2. ALL SIGNING, STRIPING, AND TRAFFIC CONTROL DEVICES SHALL CONFORM TO THE (CURRENT) STATE OF CALIFORNIA DEPARTMENT OF TRANSPORTATION (CALTRANS) STANDARD PLANS AND STANDARD SPECIFICATIONS, CALIFORNIA MUTCD, AND ANY ADDENDUMS THERETO, AND AS SHOWN ON THESE PLANS, SYMBOLS AND ABBREVIATIONS USED ARE SHOWN ON CALTRANS STANDARD PLANS.
3. THERE WILL BE NO INTERFERENCE WITH TRAFFIC SIGNALS OR CROSSWALKS.
4. CONES WILL BE 28" MINIMUM HEIGHT AND HAVE REFLECTORIZED SLEEVES FOR NIGHT WORK.
5. POLICE WILL DIRECT TRAFFIC IF NECESSARY.

TCP FOR:

THEM COVENANT

LOCATION:
FULL CLOSURE - HAMMEL ST FROM FINDLEY AVE TO ISABELLA AVE
FULL CLOSURE - FERDINAND AVE FROM RIGGIN TO FLORAL
MONTEREY PARK, CALIFORNIA

CONTACT: JARED KURT
PH# 818-636-8129
DAVE STANLEY
OFFICE# 818-262-5290

JCL TRAFFIC SERVICES
(213) 622-9775
C31-CA Lic # 805357

DATE REVISIONS

DRAFTER: MARIO MENJIVAR

SCALE: N.T.S.